Permit #F00035667

FilmL.A., Inc.
1201 W. 5th Street, Suite T-800
Los Angeles, CA 90017
t: (213)977-8600 - f: (213)977-8601
www.filmla.com

Summary Information

Permit No: F00035667 **Type of Permit:** FILMING **Release Date:** 01/18/2011

Production Company WARNER BROTHERS ENTERTAINMENT INC.

Insured Company Name WARNER BROTHERS ENTERTAINMENT INC.

Contact Phone No. 1 818-954-1786
Contact Phone No. 2
Fax
Address 3601 West Olive Avenue, Suite 800 Burbank, California 91505

Production Title THE MENTALIST

Type of Production TV Drama

Producer N/A N/A

Director N/A N/A

1st AD N/A N/A

Production Manager N/A N/A

FilmL.A. Coordinator Daniel Alvarez

Location Manager David Marmolejo
Primary Phone Mobile - 323-206-8948
Secondary Phone Office - 818-954-1030

Location Assistant N/A N/A
Primary Phone Office - 555-555-5555
Secondary Phone

Fees

Posting 300	$69.00
Posting 1200	$276.00
Notification Charge	$155.00
FILMLA FILM APPLICATION FEE	$625.00
LA CITY LANE AND STREET CLOSURE FEE	$312.00
LA CITY FIRE DEPARTMENT SPOT CHECK SURCHARGE	$85.00

Total Permit Fee $1,522.00

Number of Locations 1

NOT A PERMIT

FilmL.A., Inc.
1201 W. 5th Street, Suite T-800
Los Angeles, CA 90017
t: (213)977-8600 - f: (213)977-8601
www.filmla.com

Summary Information — Location

Permit Number	F00035667	**Location Manager**	David Marmolejo
Production Company	WARNER BROTHERS ENTERTAINMENT ...	Primary Phone	Mobile - 323-206-8948
Insured Company	WARNER BROTHERS ENTERTAINMENT ...	Secondary Phone	Office - 818-954-1030
Production Title	THE MENTALIST		

Location Address 125 Paseo de la Plaza, Los Angeles, CA, 90012

Location Type Plaza

Location Description EL PUEBLO HISTORICAL PARK/OLVERA STREET PLAZA/PICO HOUSE

Film Dates 1/19/2011 - 1/19/2011 06:00 - 22:00

Open or Closed to the Public Closed

Generic Conditions
All Vehicles must be parked legally.
Must Maintain 5' Clearance on Sidewalks/Walkways
Must maintain local/emergency access
No Cast and Crew parking on areas streets.
No interference with merchant activity
Traffic Officers Required

Please see attached documents
35667_MAIN_ CURB1_ES_REV2.pdf
35667_LosAngeles_CURB jp.pdf
35667_ARCADIA_FULL_JV.pdf

Equipment on Location

Type	Quantity
5 or 10 ton trucks	4
Cast/Crew vehicles	75
Cube Trucks	4
Generator	1
Modular Units	2
Motor Homes	3
Picture vehicles	5
Stakebed Trucks	3
Trailers	2
Vans	4

Personnel on Location

Type	Quantity
Cast	5
Crew	75
Off-Duty/Retired LAPD Officer(s)	2

Filming Activities Brandishing weapons; Drive ups & away; Emergency vehicles with flashing lights; Equipment on sidewalk, in curb lane & across street; Exterior Dialogue; Intermittent pedestrian control; Intermittent traffic control - 2 minutes standard; Accident aftermath;

Jurisdiction **Political:** Los Angeles City - Council District 14 **Police:** Los Angeles Police Department **Fire:** Los Angeles City

Thomas Guide **Page:** 634 **Grid:** G3

Location Notes
Company must contact John Kopczyski (213-485-8225) prior to shoot
Company must contact GSD directly for use of adjacent City Lots

Approvals

FILML.A. CLOSURES	Daniel Alvarez
LOS ANGELES CITY DEPARTMENT OF PUBLIC WORKS	Janice Takimoto
LOS ANGELES POLICE DEPARTMENT	Mark Buck
LOS ANGELES CITY DEPARTMENT OF TRANSPORTATION - CLOSURES	
LOS ANGELES CITY DEPARTMENT OF PUBLIC WORKS-COMMISSIONER	Andrea Alarcon

NOT A PERMIT

FilmL.A., Inc.
1201 W. 5th Street, Suite T-800
Los Angeles, CA 90017
t: (213)977-8600 - f: (213)977-8601
www.filmla.com

Summary Information — Location

Permit Number F00035667
Production Company WARNER BROTHERS ENTERTAINMENT ...
Insured Company WARNER BROTHERS ENTERTAINMENT ...
Production Title THE MENTALIST

Location Manager David Marmolejo
Primary Phone Mobile - 323-206-8948
Secondary Phone Office - 818-954-1030

Parking
Base Camp
Location Type : To Be Determined

Crew Parking
Location Type : To Be Determined

Posting "No Parking" signs W/S Los Angeles St, Arcadia St - north 250'
Approximate Footage 0 - 300 **Log Number** 9885
Date(s) 1/19/2011 to 1/19/2011 **Time(s)** 06:00 to 22:00

Posting "No Parking" signs E/S Main St, Arcadia St - Cesar E Chavez Ave (late posting: legal only)
Approximate Footage 901 - 1200 **Log Number** 9885
Date(s) 1/19/2011 to 1/19/2011 **Time(s)** 06:00 to 22:00

Lane / Full Closure W/S curb lane Los Angeles St, Arcadia St - north 250'
Approximate Footage 0 - 300
Date(s) 1/19/2011 to 1/19/2011 **Time(s)** 06:00 to 22:00

Lane / Full Closure E/S curb lane plus 1 adjacent lane Main St, Arcadia St - Cesar E Chavez Ave
Approximate Footage 0 - 300
Date(s) 1/19/2011 to 1/19/2011 **Time(s)** 06:00 to 22:00

Lane / Full Closure n/a
Approximate Footage 0 - 300
Date(s) 1/19/2011 to 1/19/2011 **Time(s)** 19:00 to 22:00

Lane / Full Closure Full closure of Arcadia St, Los Angeles St - Main St
Approximate Footage 0 - 300
Date(s) 1/19/2011 to 1/19/2011 **Time(s)** 09:00 to 15:00

Lane / Full Closure n/a
Approximate Footage 0 - 300
Date(s) 1/19/2011 to 1/19/2011 **Time(s)** 09:00 to 15:00

NOT A PERMIT

Permit #F00035667

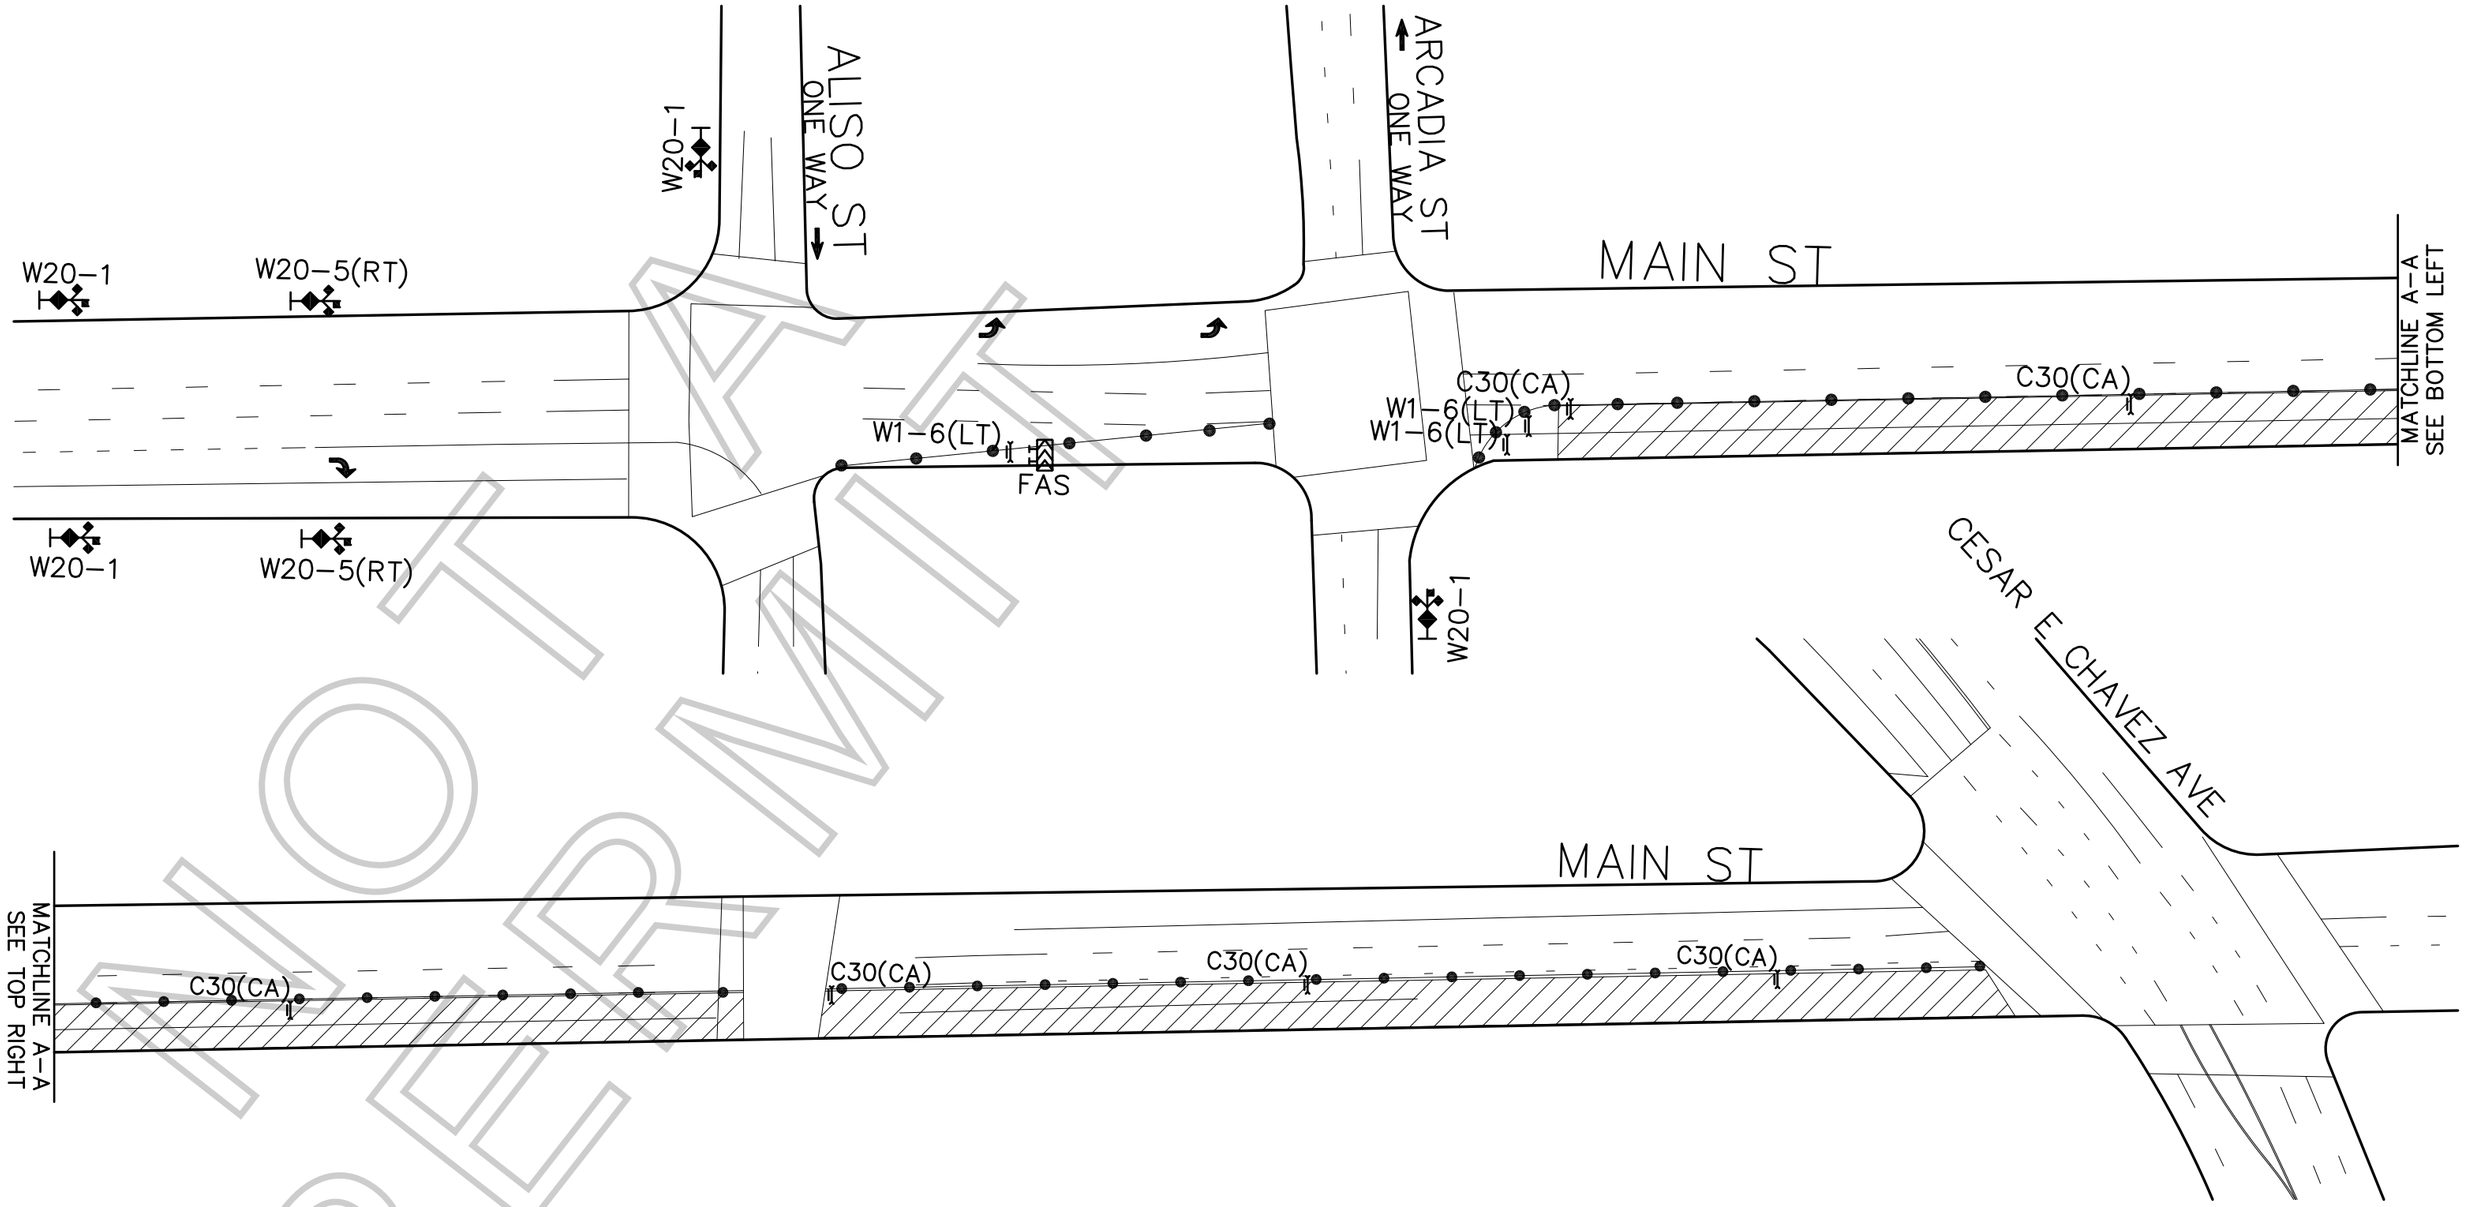

LEGEND:

- ADVANCE WARNING SIGN
- SIGN ON TYPE I BARRICADE
- TRAFFIC CONE 28" (REFLECTIVE)
- FLASHING ARROW SIGN (FAS)
- CLOSURE/WORK AREA

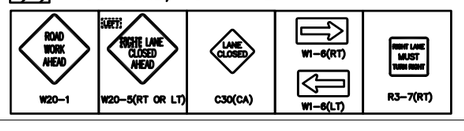

FILM LA COORDINATOR: DANIEL ALVAREZ
FILM LA PERMIT # F-35667

CLOSURE INFO:

E/S CURB PLUS ONE LANE MAIN ST
ARCADIA ST – CESAR E CHAVEZ AVE
1/19, 0900-2200

WARNER BROTHERS
"MENTALIST"
LOCATIONS CONTACT:
CHRIS AGNEW 323.260.4777(4PPS)

TCP DRAWN BY:
GRACIE CUEVAS
PACIFIC TRAFFIC CONTROL, INC.
323.981.0600 PH.
LIC # 944488

GENERAL NOTES:

1. ALL SIGNING, STRIPING, AND TRAFFIC CONTROL DEVICES SHALL CONFORM TO THE CURRENT STATE OF CALIFORNIA DEPARTMENT OF TRANSPORTATION (CALTRANS) STANDARD PLANS AND STANDARD SPECIFICATIONS, CALIFORNIA M.U.T.C.D., AND ANY ADDENDUMS THERTO, AND AS SHOWN ON THESE PLANS.
2. THERE SHALL BE NO INTERFERENCE WITH TRAFFIC SIGNALS OR CROSSWALKS.
3. CONES SHALL BE 28" MINIMUM HEIGHT AND SHALL HAVE REFLECTORIZED SLEEVES FOR NIGHT WORK.
4. POLICE SHALL DIRECT TRAFFIC AS NECESSARY.

NOT FOR PERMIT

NOT A PERMIT

LEGEND:

- ADVANCE WARNING SIGN
- SIGN ON TYPE I BARRICADE
- TRAFFIC CONE 28" (REFLECTIVE)
- FLASHING ARROW SIGN (FAS)
- CLOSURE/WORK AREA

ROAD WORK AHEAD	RIGHT LANE CLOSED AHEAD	LANE CLOSED	W1-6(RT) / W1-6(LT)	RIGHT LANE MUST TURN RIGHT
W20-1	W20-5(RT OR LT)	C30(CA)		R3-7(RT OR LT)

FILM LA COORDINATOR: DANIEL ALVAREZ
FILM LA PERMIT # F-35667

CLOSURE INFO:

W/S CURB LANE LOS ANGELES ST
ARCADIA ST – 250' NORTH
1/19, 0600-2200

WARNER BROTHERS
"MENTALIST"
LOCATIONS CONTACT:
CHRIS AGNEW 323.260.4777(4PPS)

TCP DRAWN BY:
JOHNPAUL LAKE
PACIFIC TRAFFIC CONTROL, INC.
323.981.0600 PH.
LIC # 944488

GENERAL NOTES:

1. ALL SIGNING, STRIPING, AND TRAFFIC CONTROL DEVICES SHALL CONFORM TO THE CURRENT STATE OF CALIFORNIA DEPARTMENT OF TRANSPORTATION (CALTRANS) STANDARD PLANS AND STANDARD SPECIFICATIONS, CALIFORNIA M.U.T.C.D., AND ANY ADDENDUMS THERTO, AND AS SHOWN ON THESE PLANS.
2. THERE SHALL BE NO INTERFERENCE WITH TRAFFIC SIGNALS OR CROSSWALKS.
3. CONES SHALL BE 28" MINIMUM HEIGHT AND SHALL HAVE REFLECTORIZED SLEEVES FOR NIGHT WORK.
4. POLICE SHALL DIRECT TRAFFIC AS NECESSARY.

GENERAL NOTES:

1. ALL SIGNING, STRIPING, AND TRAFFIC CONTROL DEVICES SHALL CONFORM TO THE CURRENT STATE OF CALIFORNIA DEPARTMENT OF TRANSPORTATION (CALTRANS) STANDARD PLANS AND STANDARD SPECIFICATIONS, CALIFORNIA M.U.T.C.D., AND ANY ADDENDUMS THERTO, AND AS SHOWN ON THESE PLANS.
2. THERE SHALL BE NO INTERFERENCE WITH TRAFFIC SIGNALS OR CROSSWALKS.
3. CONES SHALL BE 28" MINIMUM HEIGHT AND SHALL HAVE REFLECTORIZED SLEEVES FOR NIGHT WORK.
4. POLICE SHALL DIRECT TRAFFIC AS NECESSARY.

FILM LA COORDINATOR: DANIEL ALVAREZ
FILM LA PERMIT # F-35667

CLOSURE INFO:

FULL CLOSURE ARCADIA ST
LOS ANGELES ST – MAIN ST
1/19, 0900–1600

WARNER BROTHERS
"MENTALIST"
LOCATIONS CONTACT:
CHRIS AGNEW 323.260.4777(4PPS)

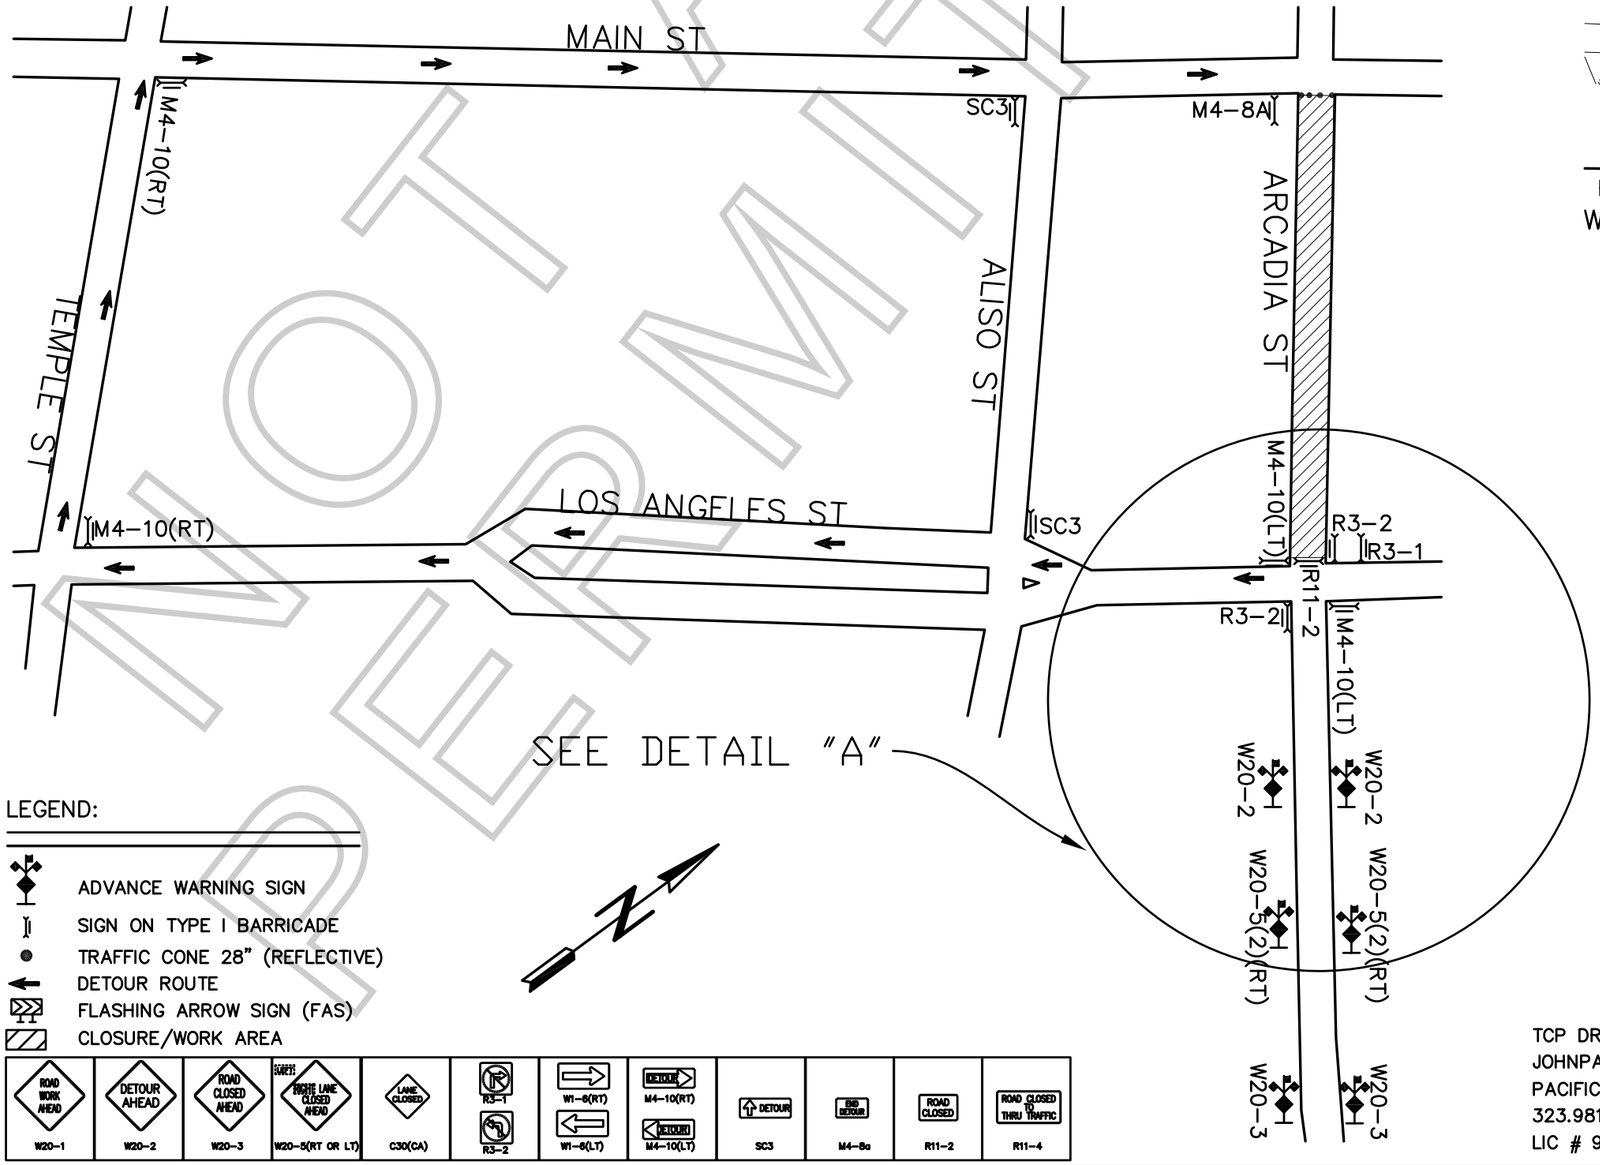

DETAIL "A"

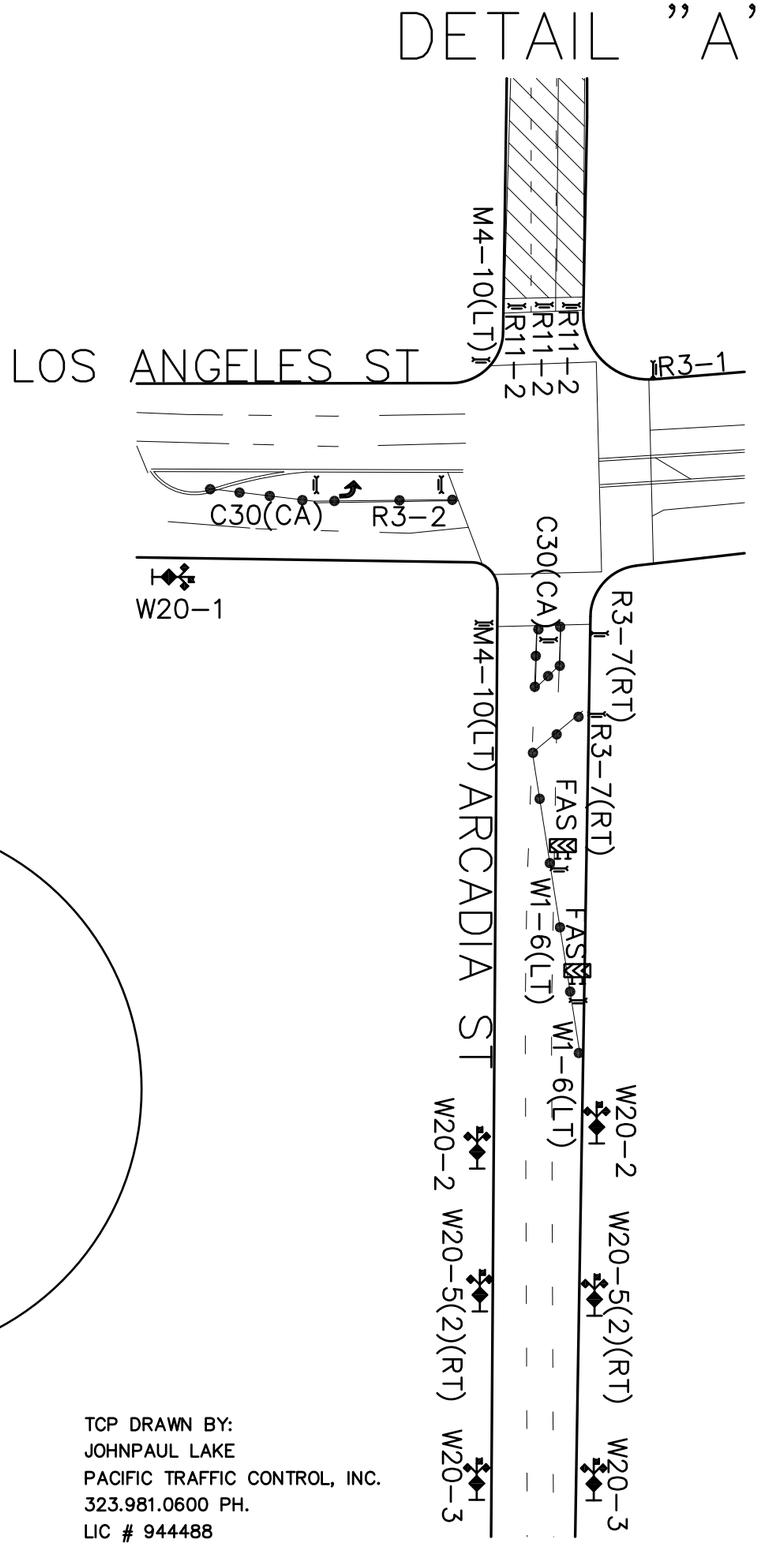

LEGEND:

- ADVANCE WARNING SIGN
- SIGN ON TYPE I BARRICADE
- TRAFFIC CONE 28" (REFLECTIVE)
- DETOUR ROUTE
- FLASHING ARROW SIGN (FAS)
- CLOSURE/WORK AREA

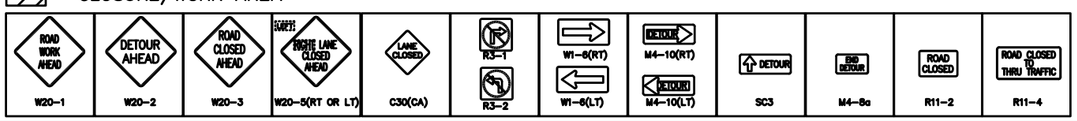

TCP DRAWN BY:
JOHNPAUL LAKE
PACIFIC TRAFFIC CONTROL, INC.
323.981.0600 PH.
LIC # 944488

NOT A PERMIT